


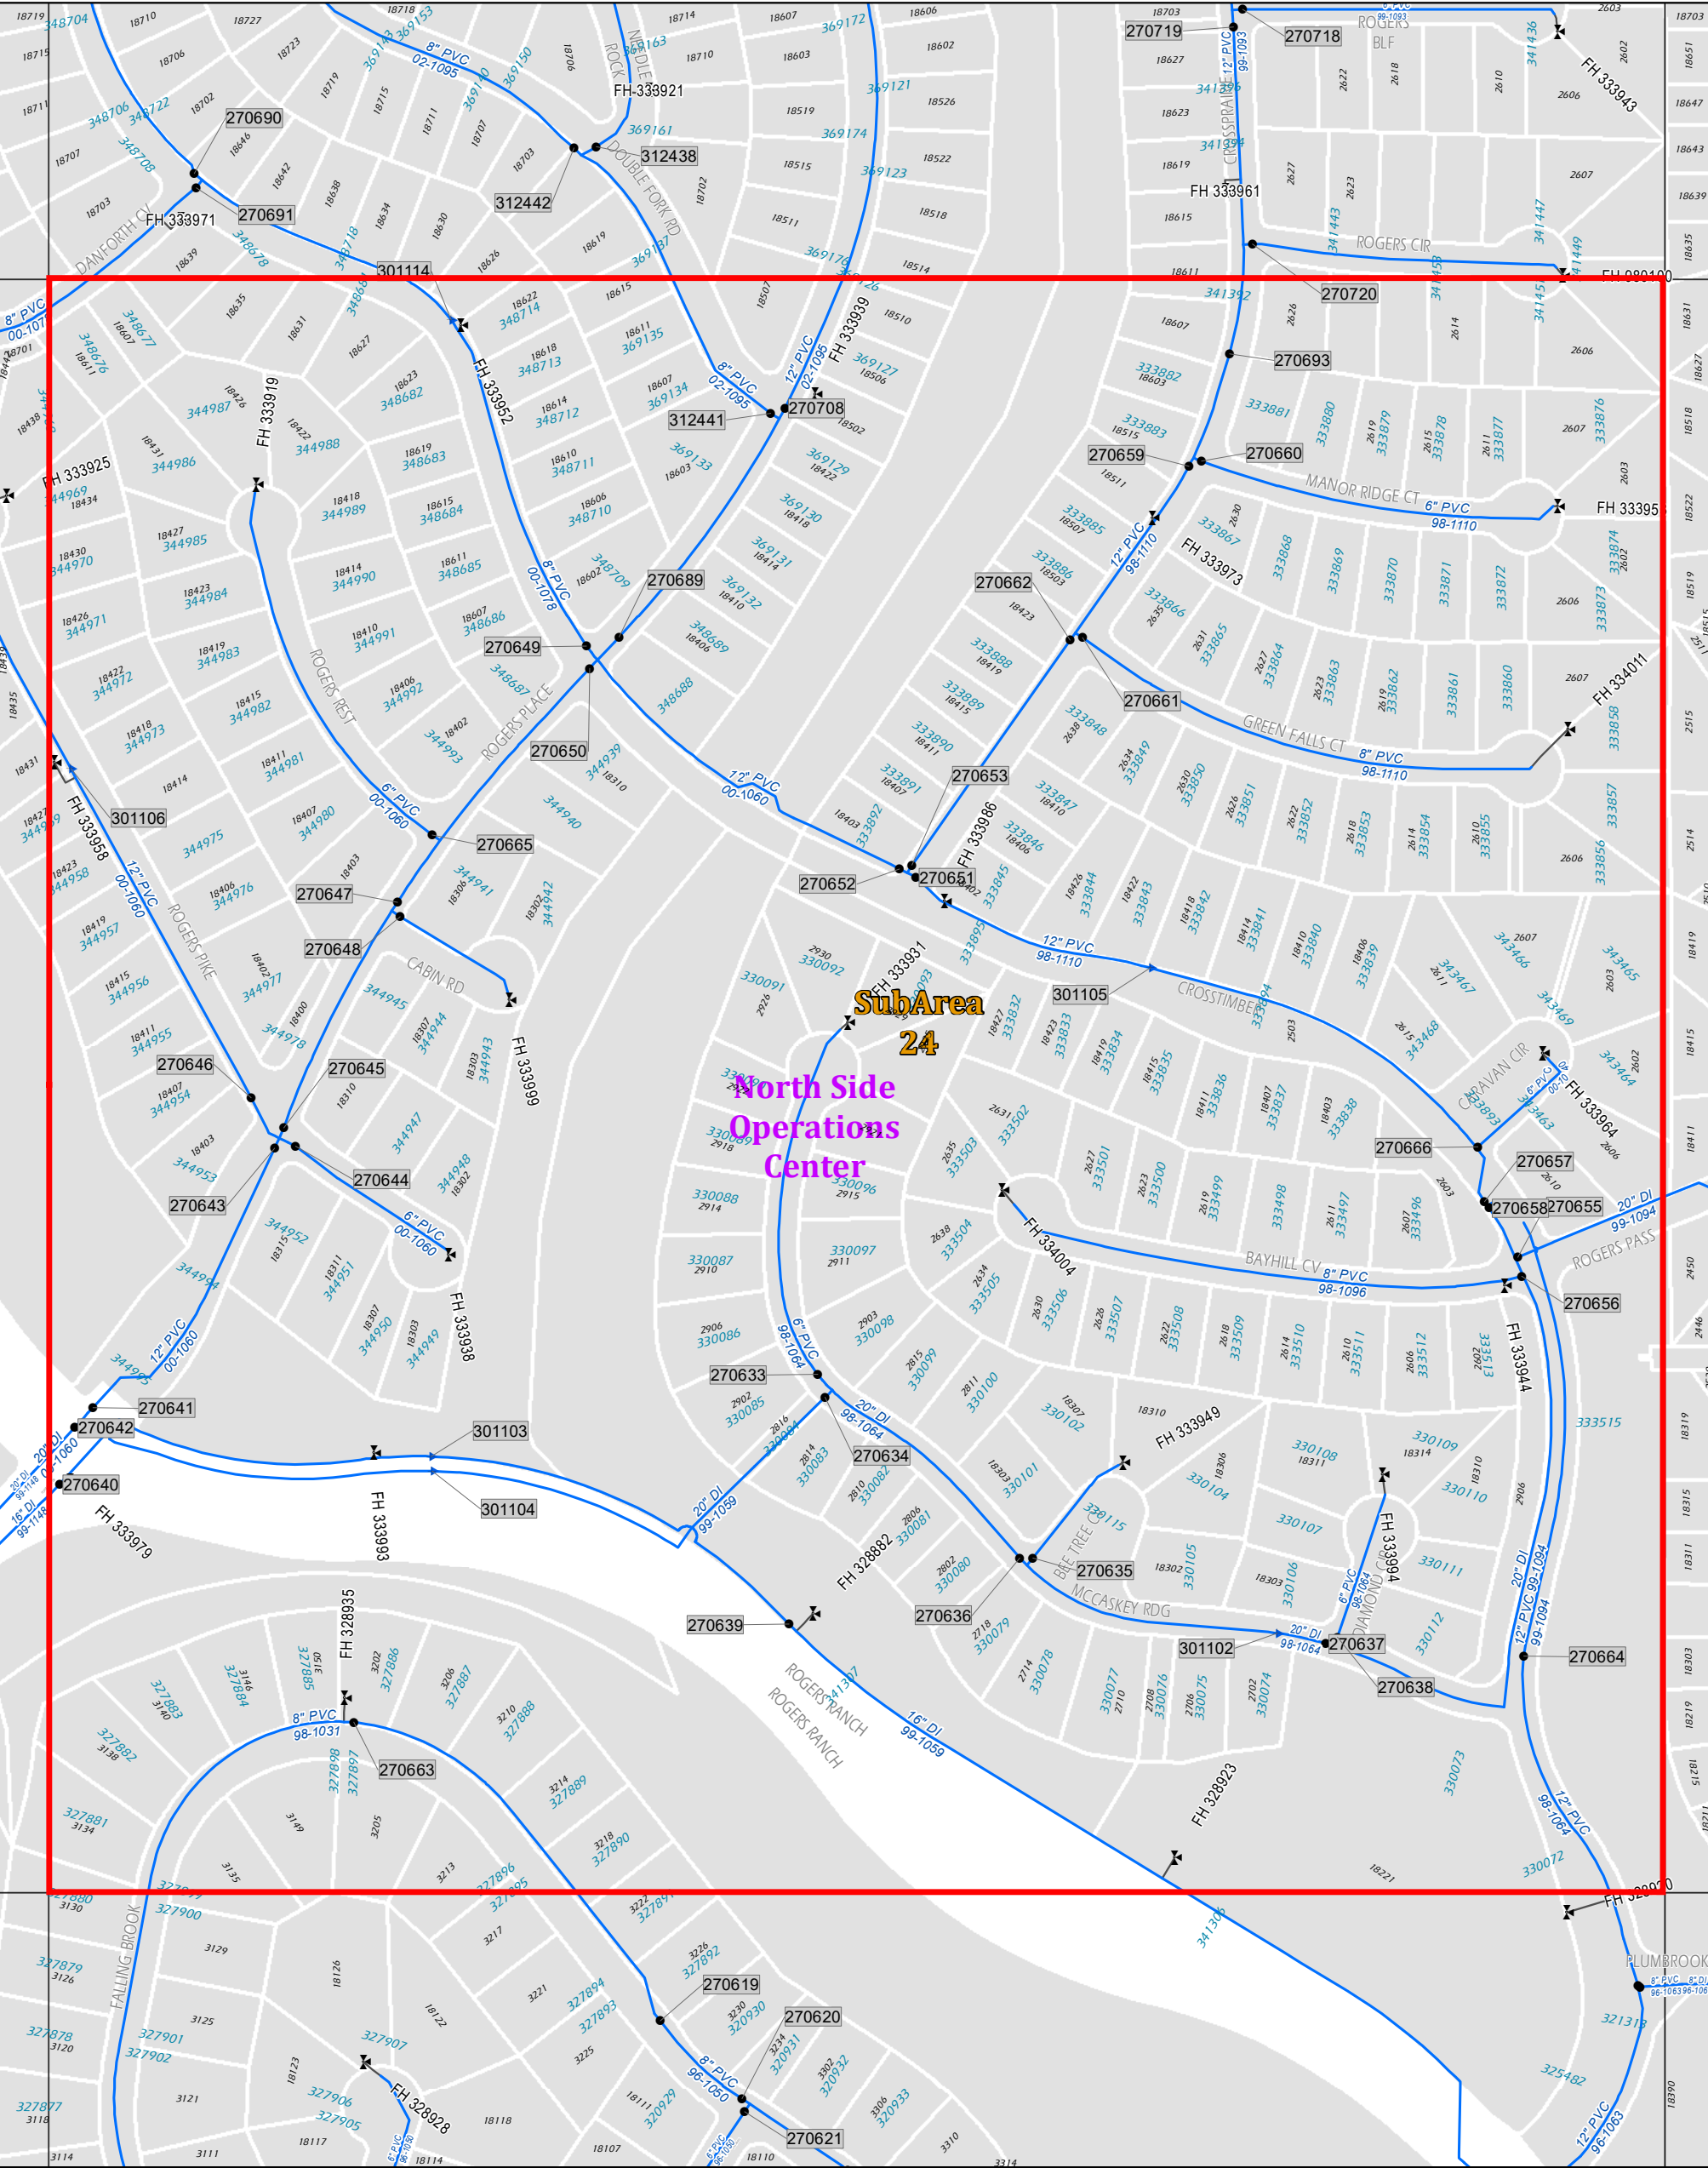

Other

Air Control

CHECK

BYPASS

SWING

DIVISION

MAINLINE

WATER DISTRIBUTION MAIN

WATER TRANSMISSION

CHILL RETURN MAINS

Service Centers Subareas

BLOW-OFF

Flush Point

AIR RELEASE

INTERCONNECT

PRESSURE REDUCING

Backflow Control

FIRE HYDRANTS

FH LATERALS

PROPOSED MAINS

CHILL MAINS

SAWS Service Centers

"SAWS GIS Mapping: A wealth of information at your fingertips"

WATER BLOCK MAP

146646

SAN ANTONIO WATER SYSTEM
INFRASTRUCTURE PLANNING
GIS MAPPING DIVISION

Revised Date: May 13, 2020

Disclaimer:

This utility map is for reference only. The information may not represent what actually has been constructed. S.A.W.S explicitly disclaims any representation of the accuracy of the information and assumes no liability for any errors, omissions, or inaccuracies in the map regardless of how caused. Field verification should be done as necessary. S.A.W.S. prohibits the reproduction or sale of this document. This utility map may not under any circumstances, be copied, reproduced or published in any form or media, or transferred to another without written permission of the San Antonio Water System.

144	146	148
648	648	648
144	146	148
646	646	646
144	146	148
644	644	644