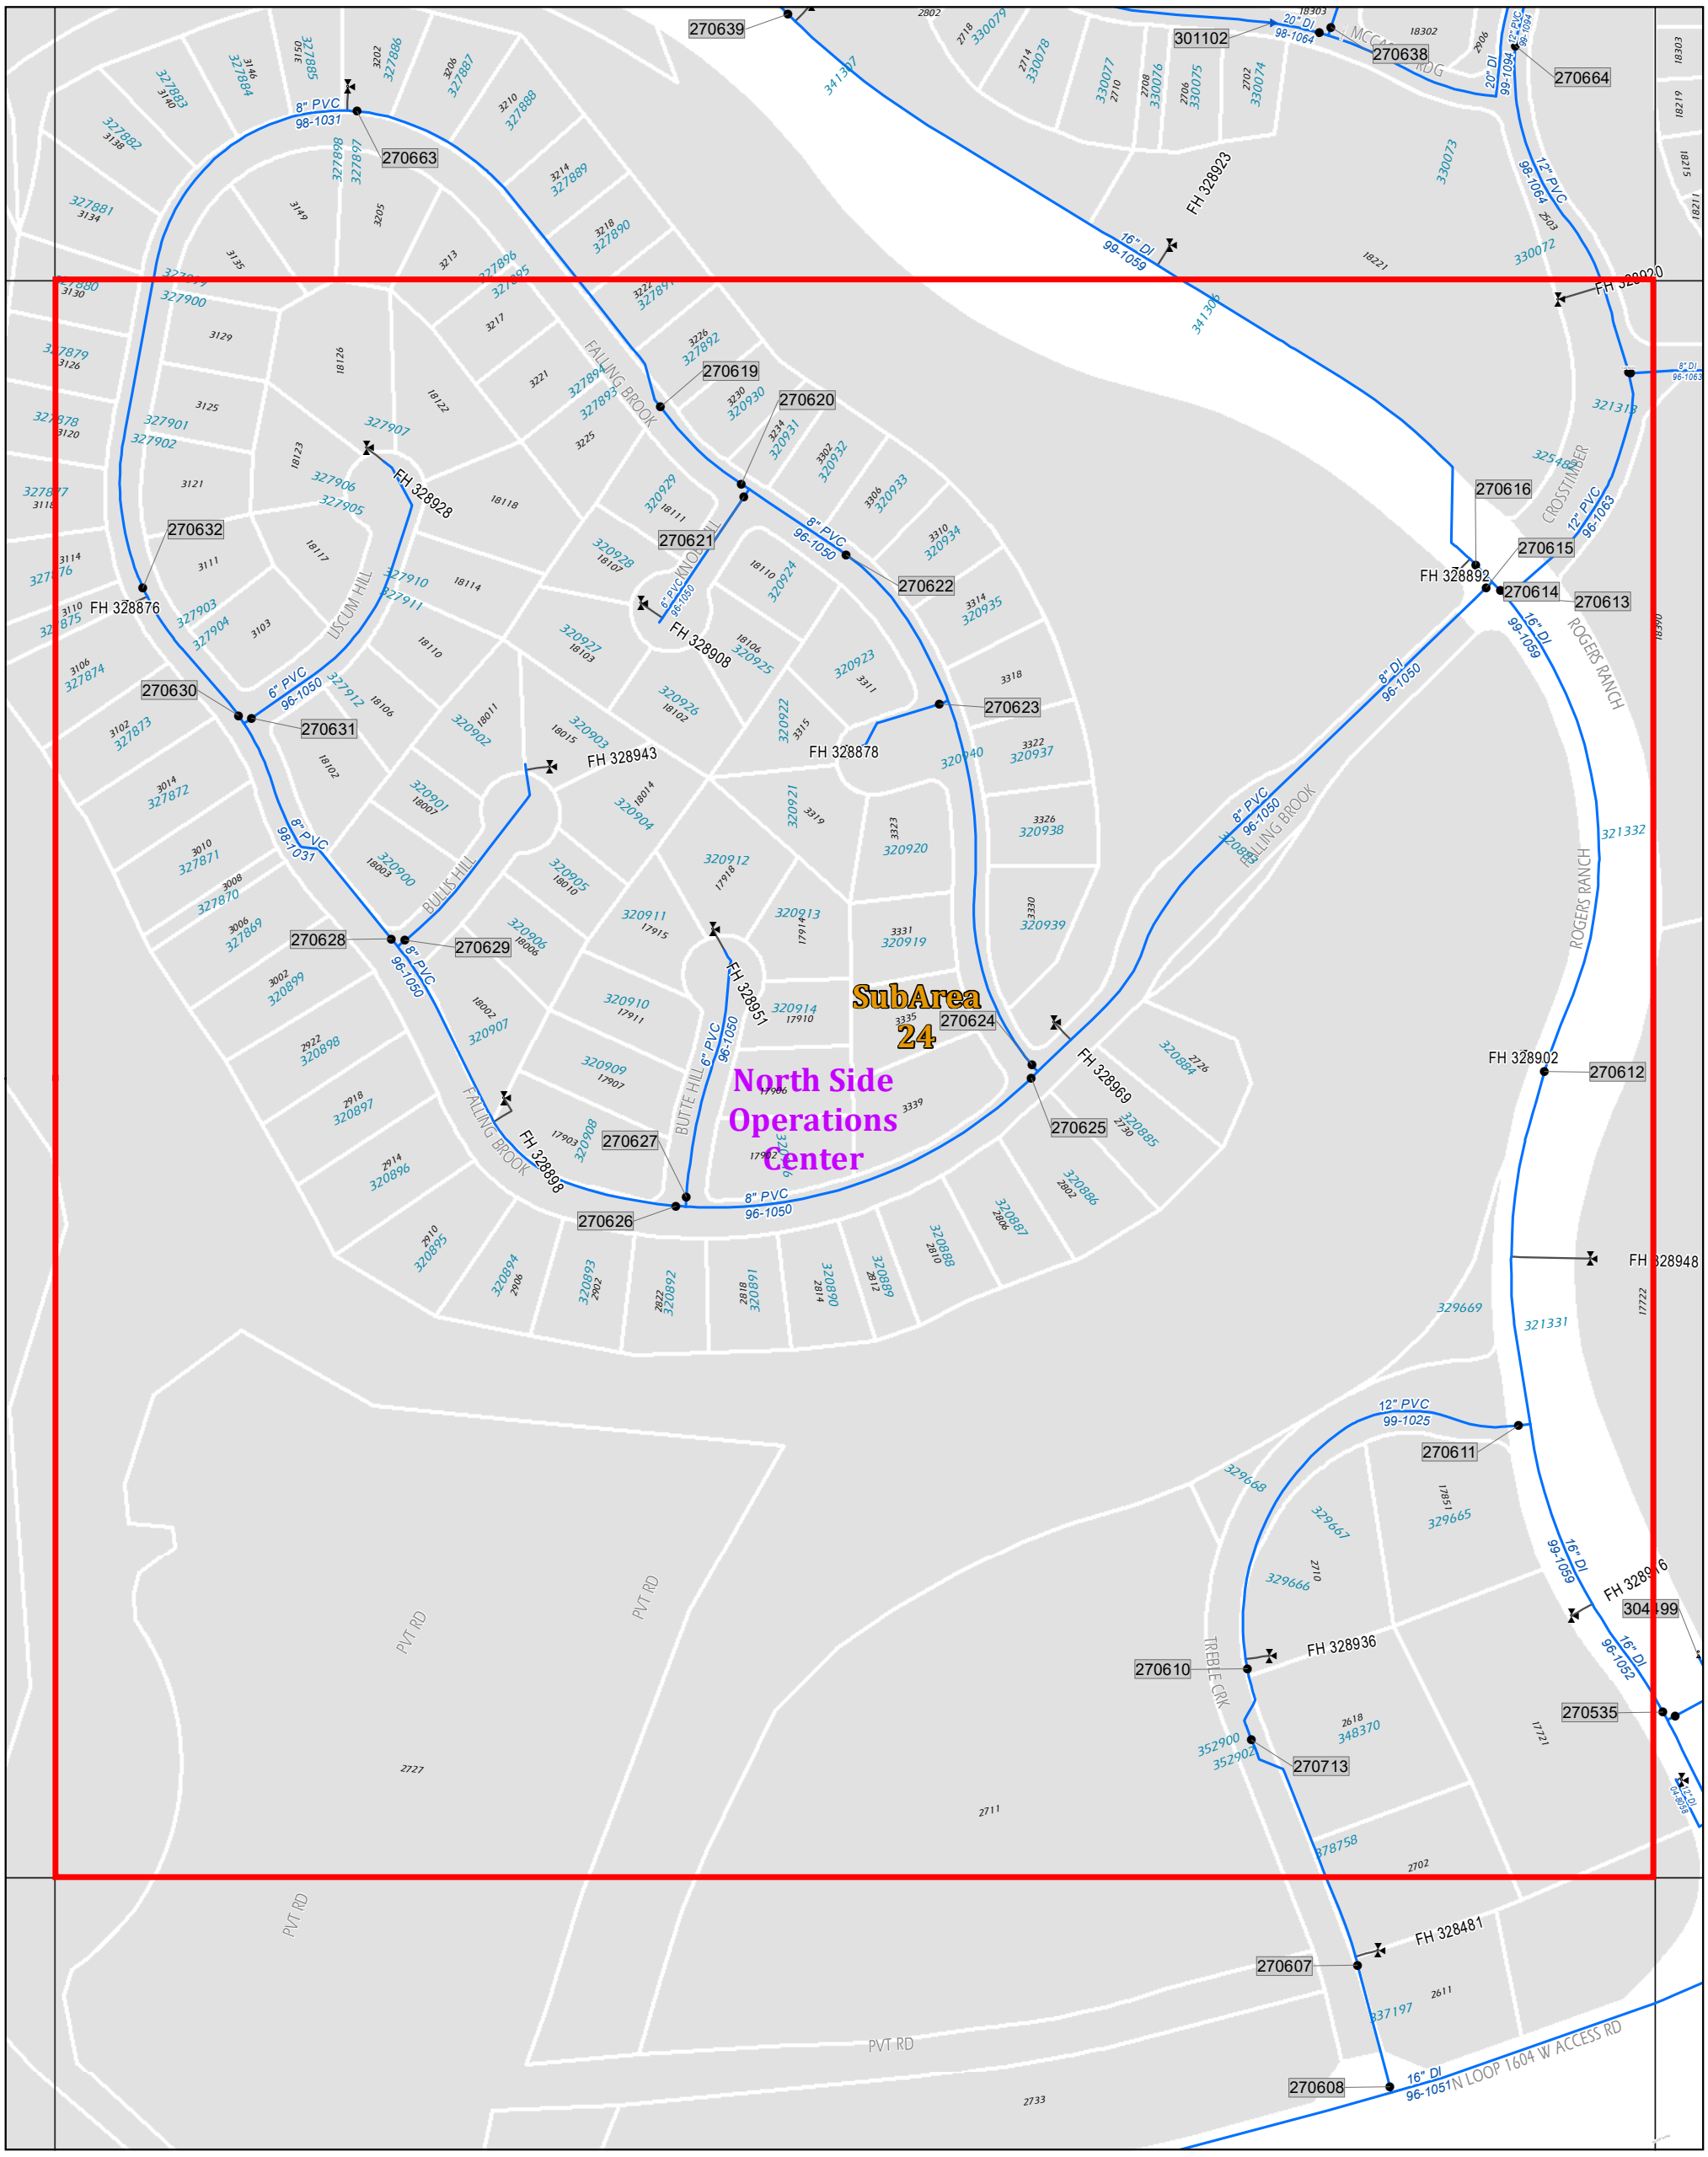

- Other
- Air Control
- CHECK
- BYPASS
- SWING
- DIVISION
- MAINLINE
- BLOW-OFF
- Flush Point
- AIR RELEASE
- INTERCONNECT
- PRESSURE REDUCING
- Backflow Control
- FIRE HYDRANTS
- WATER DISTRIBUTION MAIN
- WATER TRANSMISSION
- CHILL RETURN MAINS
- Service Centers Subareas
- FH LATERALS
- PROPOSED MAINS
- CHILL MAINS
- SAWS Service Centers

"SAWS GIS Mapping: A wealth of information at your fingertips"

San Antonio Water System

N W E S

0 100 200 Feet

WATER BLOCK MAP

146644

SAN ANTONIO WATER SYSTEM
INFRASTRUCTURE PLANNING
GIS MAPPING DIVISION

Revised Date: May 13, 2020

Disclaimer:

This utility map is for reference only. The information may not represent what actually has been constructed. S.A.W.S explicitly disclaims any representation of the accuracy of the information and assumes no liability for any errors, omissions, or inaccuracies in the map regardless of how caused. Field verification should be done as necessary. S.A.W.S. prohibits the reproduction or sale of this document. This utility map may not under any circumstances, be copied, reproduced or published in any form or media, or transferred to another without written permission of the San Antonio Water System.

144 646	146 646	148 646
144 644	146 644	148 644
144 642	146 642	148 642