


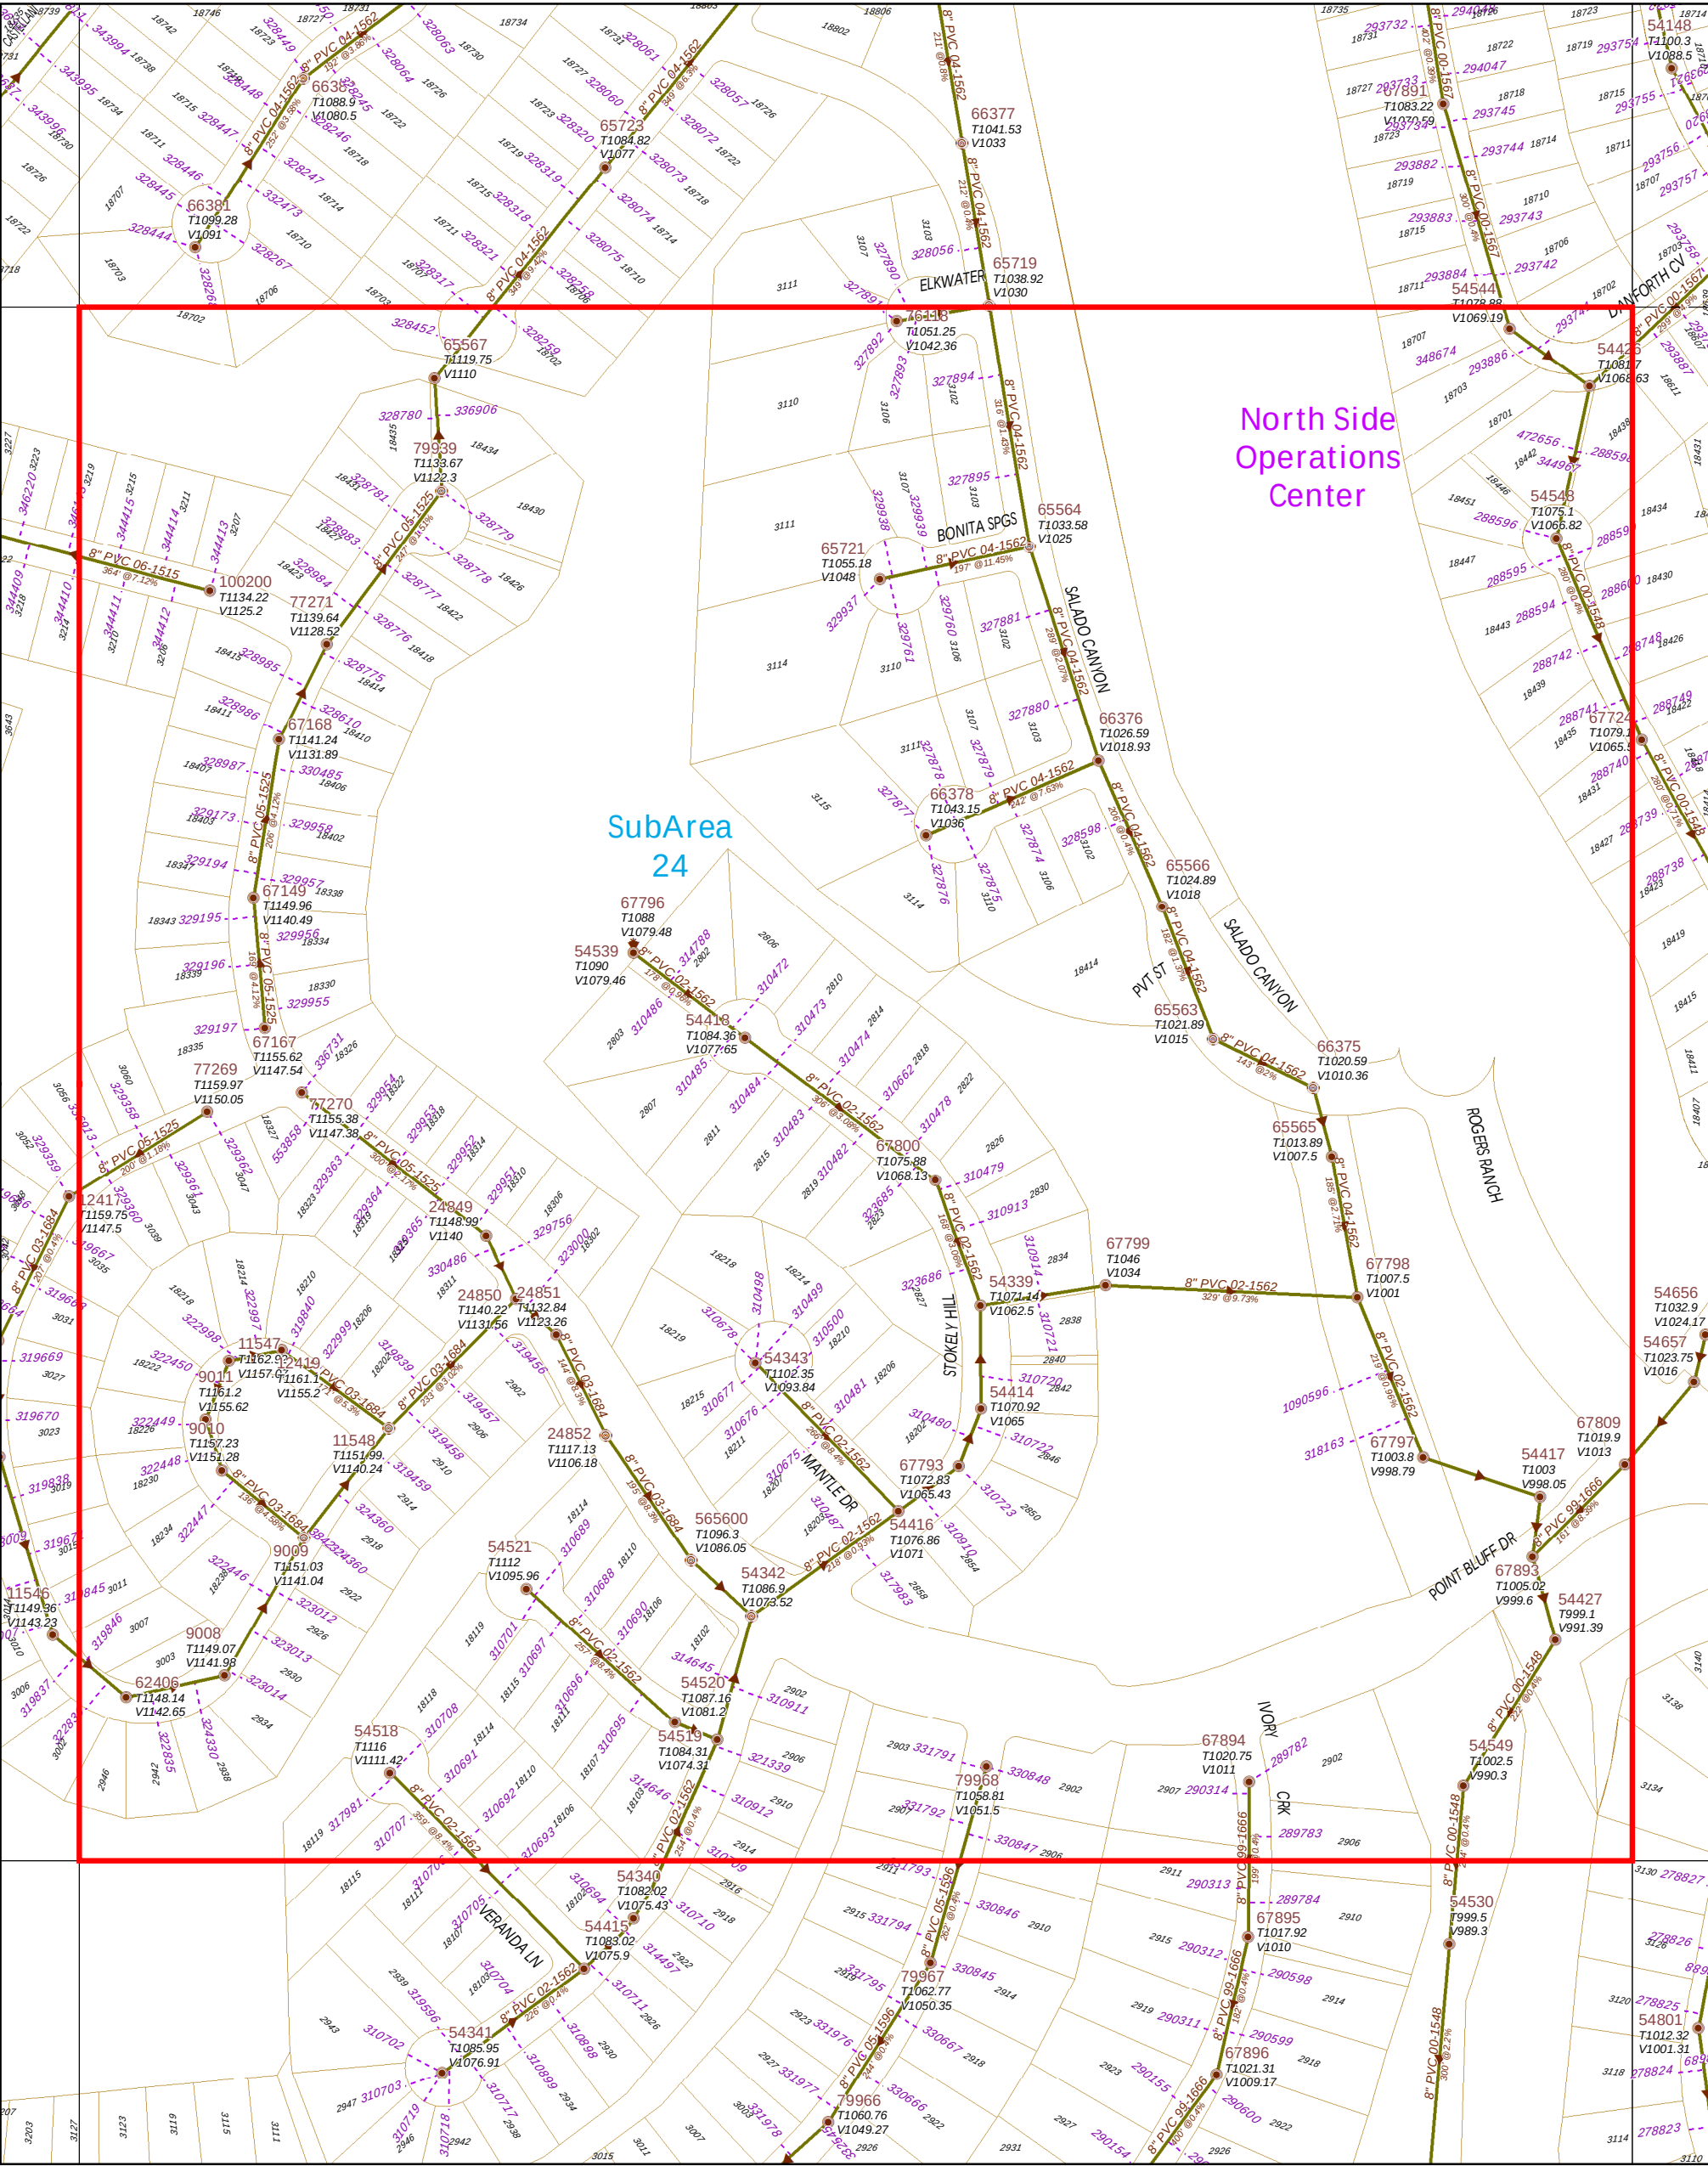

B

BLOW OFF

CLEAN OUT

AIR RELEASE

BREAK NODE

SIPHON INLET

SIPHON OUTLET

FLOW METER w\ SMART COVER

ä

LIFT STATION

MONOLITHIC

JUNCTION BOX

PLUG VALVE

DROP MANHOLE

FLOW METER @

SMART COVER

AIR BYPASS

OUTFALL MAIN

PROP. MAINS

SLUDGE

SIPHON MAIN

SEWER LATERALS

FORCE MAIN

GRAVITY MAIN

PVT MAINS

SAWS GIS Mapping: A wealth of information at your fingertips

4

0100200

0

100

200

Feet

SEWER BLOCK MAP

144646

SAN ANTONIO WATER SYSTEM
INFRASTRUCTURE PLANNING
GIS MAPPING DIVISION

Revised Date: Jun 06, 2019

Disclaimer:
This utility map is for reference only. The information may not represent what actually has been constructed. S.A.W.S explicitly disclaims any representation of the accuracy of the information and assumes no liability for any errors, omissions, or inaccuracies in the map regardless of how caused. Field verification should be done as necessary. S.A.W.S prohibits the reproduction or sale of this document. This utility map may not under any circumstances, be copied, reproduced or published in any form or media, or transferred to another without written permission of the San Antonio Water System.

142 648	144 648	146 648
142 646	144 646	146 646
142 644	144 644	146 644