


North Side
Operations
Center

SubArea
24

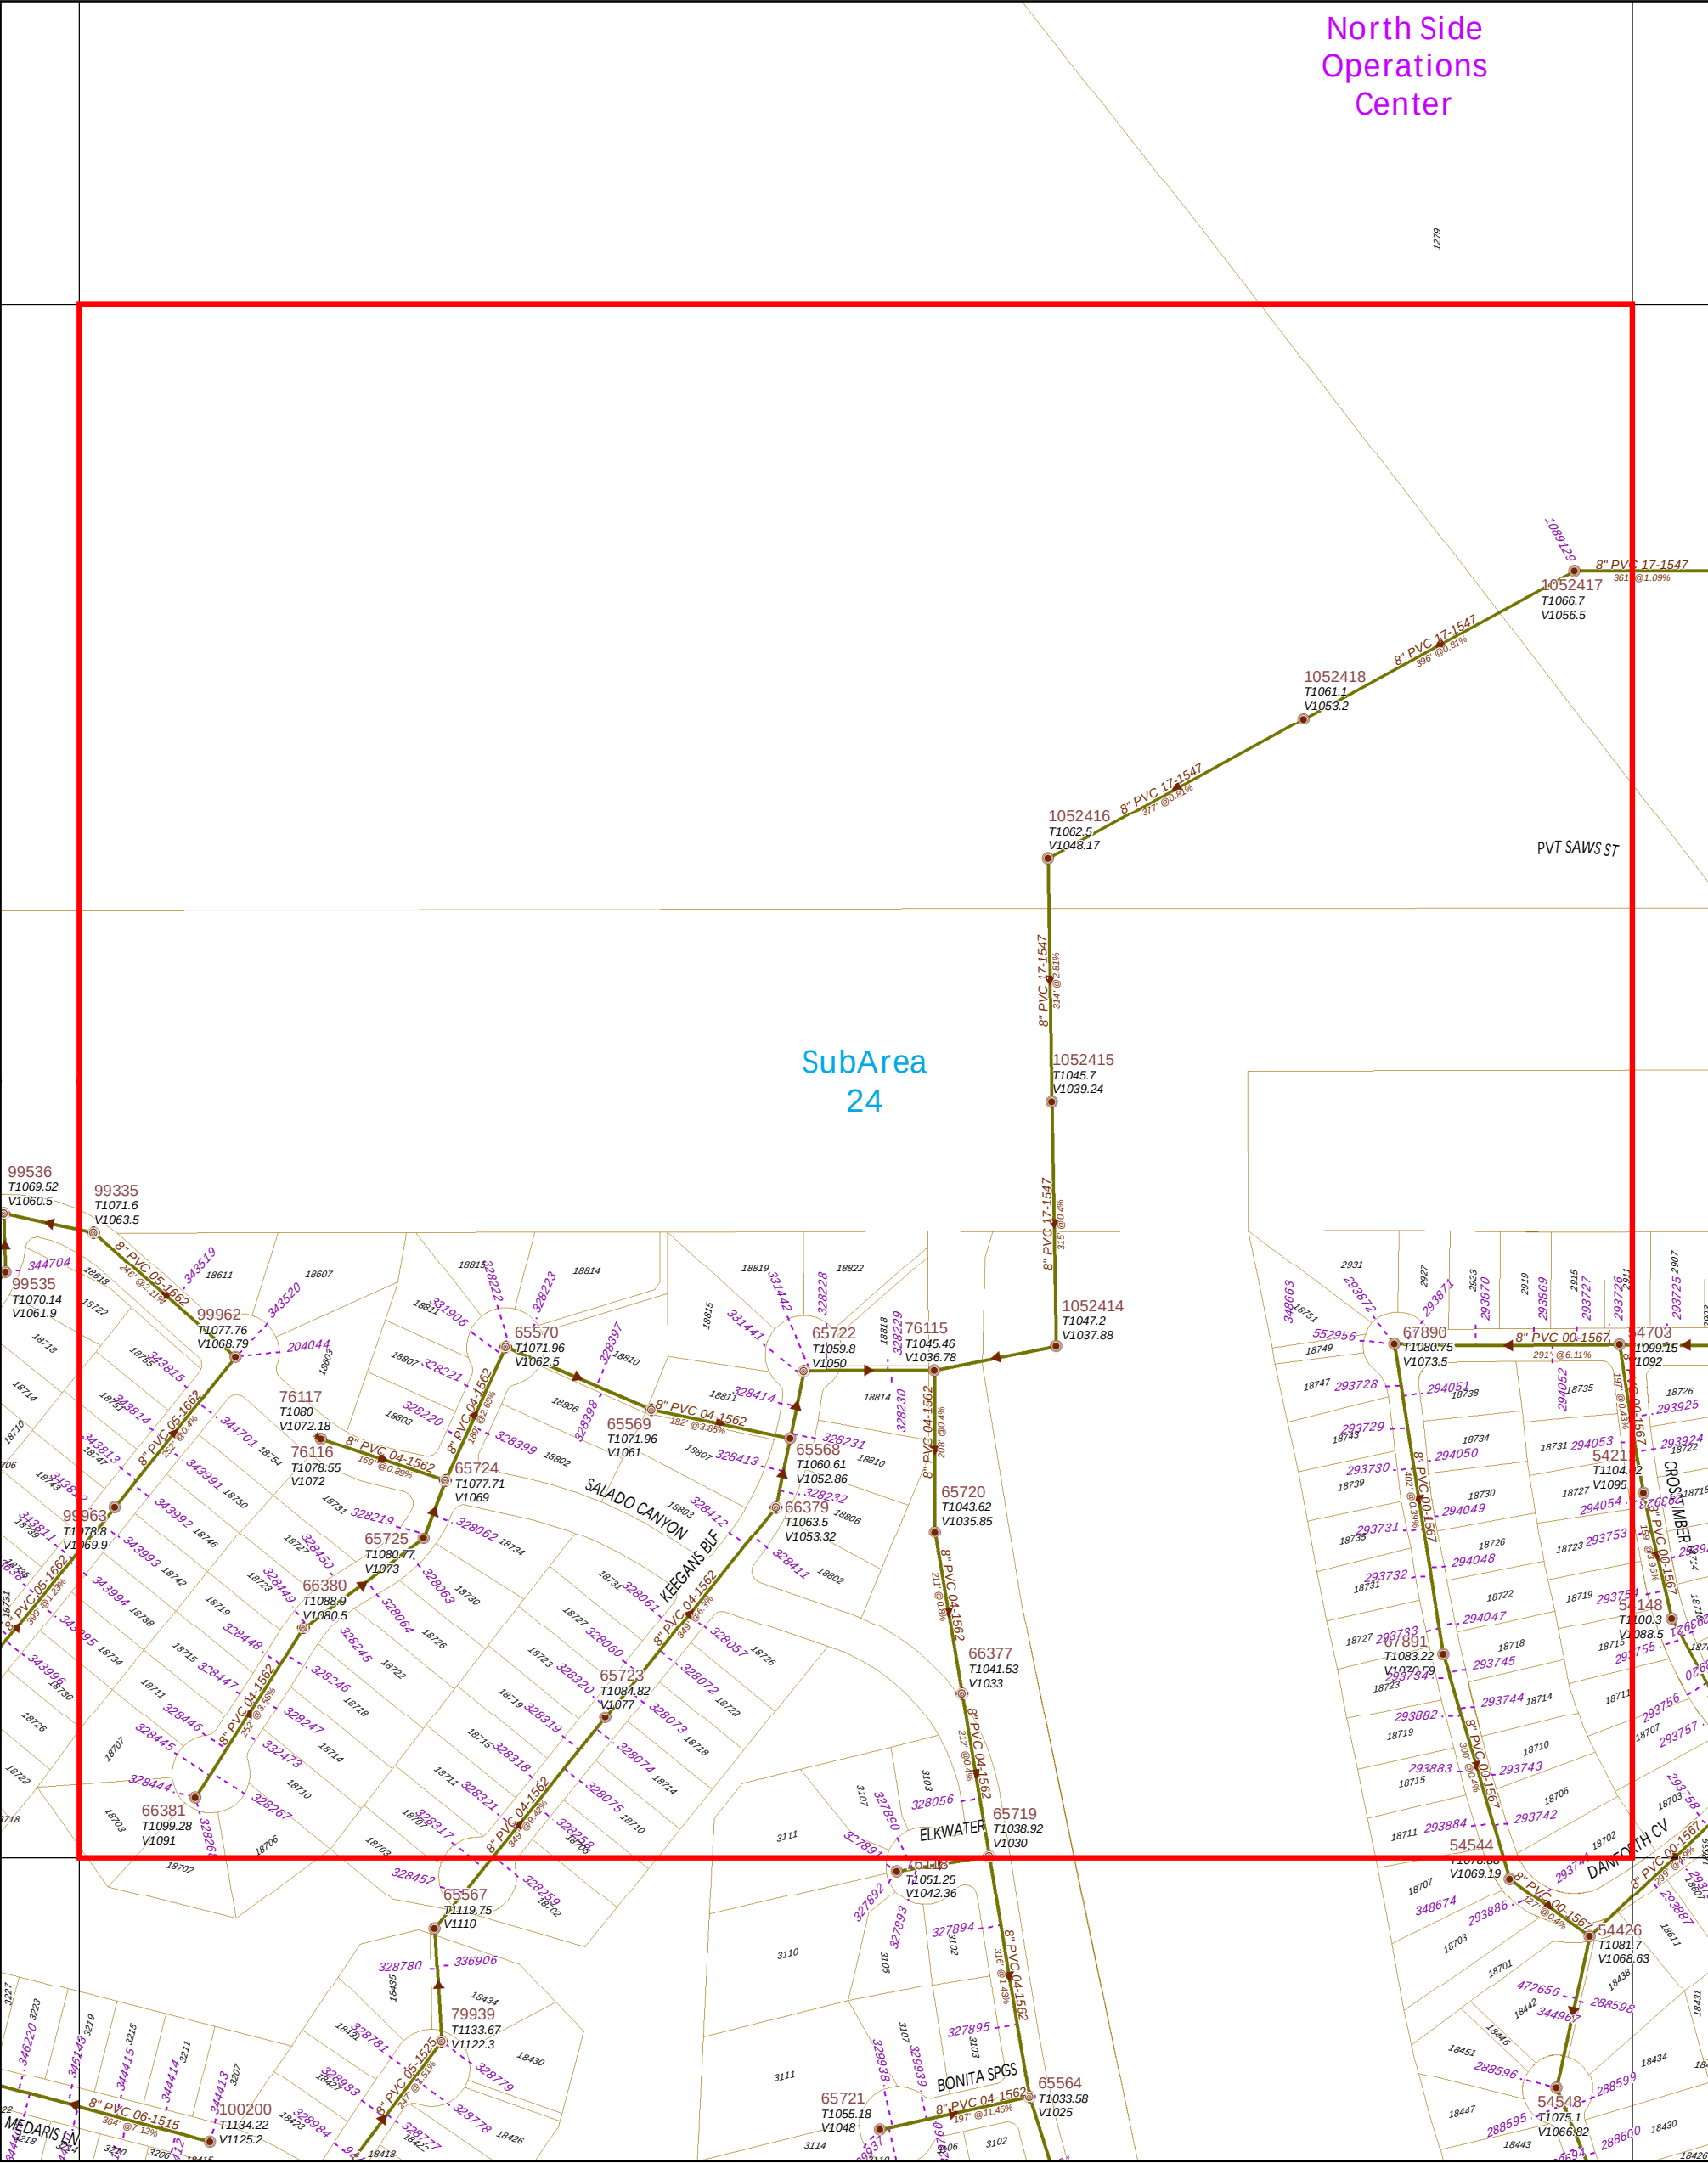

B

BLOW OFF

CLEAN OUT

AIR RELEASE

BREAK NODE

SIPHON INLET

SIPHON OUTLET

FLOW METER w\ SMART COVER

AIR BYPASS

SLUDGE

FORCE MAIN

ä

LIFT STATION

MONOLITHIC

JUNCTION BOX

PLUG VALVE

DROP MANHOLE

FLOW METER

SMART COVER

OUTFALL MAIN

SIPHON MAIN

GRAVITY MAIN

OTHER

STUB OUT

STANDARD

AIR RELEASE

FLOW METER

SMART COVER

PROP. MAINS

SEWER LATERALS

PVT MAINS

“SAWS GIS Mapping: A wealth of information at your fingertips”

4

0100200

Feet

SEWER BLOCK MAP

144648

SAN ANTONIO WATER SYSTEM
INFRASTRUCTURE PLANNING
GIS MAPPING DIVISION

Revised Date:Jun 06, 2019

Disclaimer:

This utility map is for reference only. The information may not represent what actually has been constructed. S.A.W.S explicitly disclaims any representation of the accuracy of the information and assumes no liability for any errors, omissions, or inaccuracies in the map regardless of how caused. Field verification should be done as necessary. S.A.W.S. prohibits the reproduction or sale of this document. This utility map may not under any circumstances, be copied, reproduced or published in any form or media, or transferred to another without written permission of the San Antonio Water System.

142 650	144 650	146 650
142 648	144 648	146 648
142 646	144 646	146 646

