


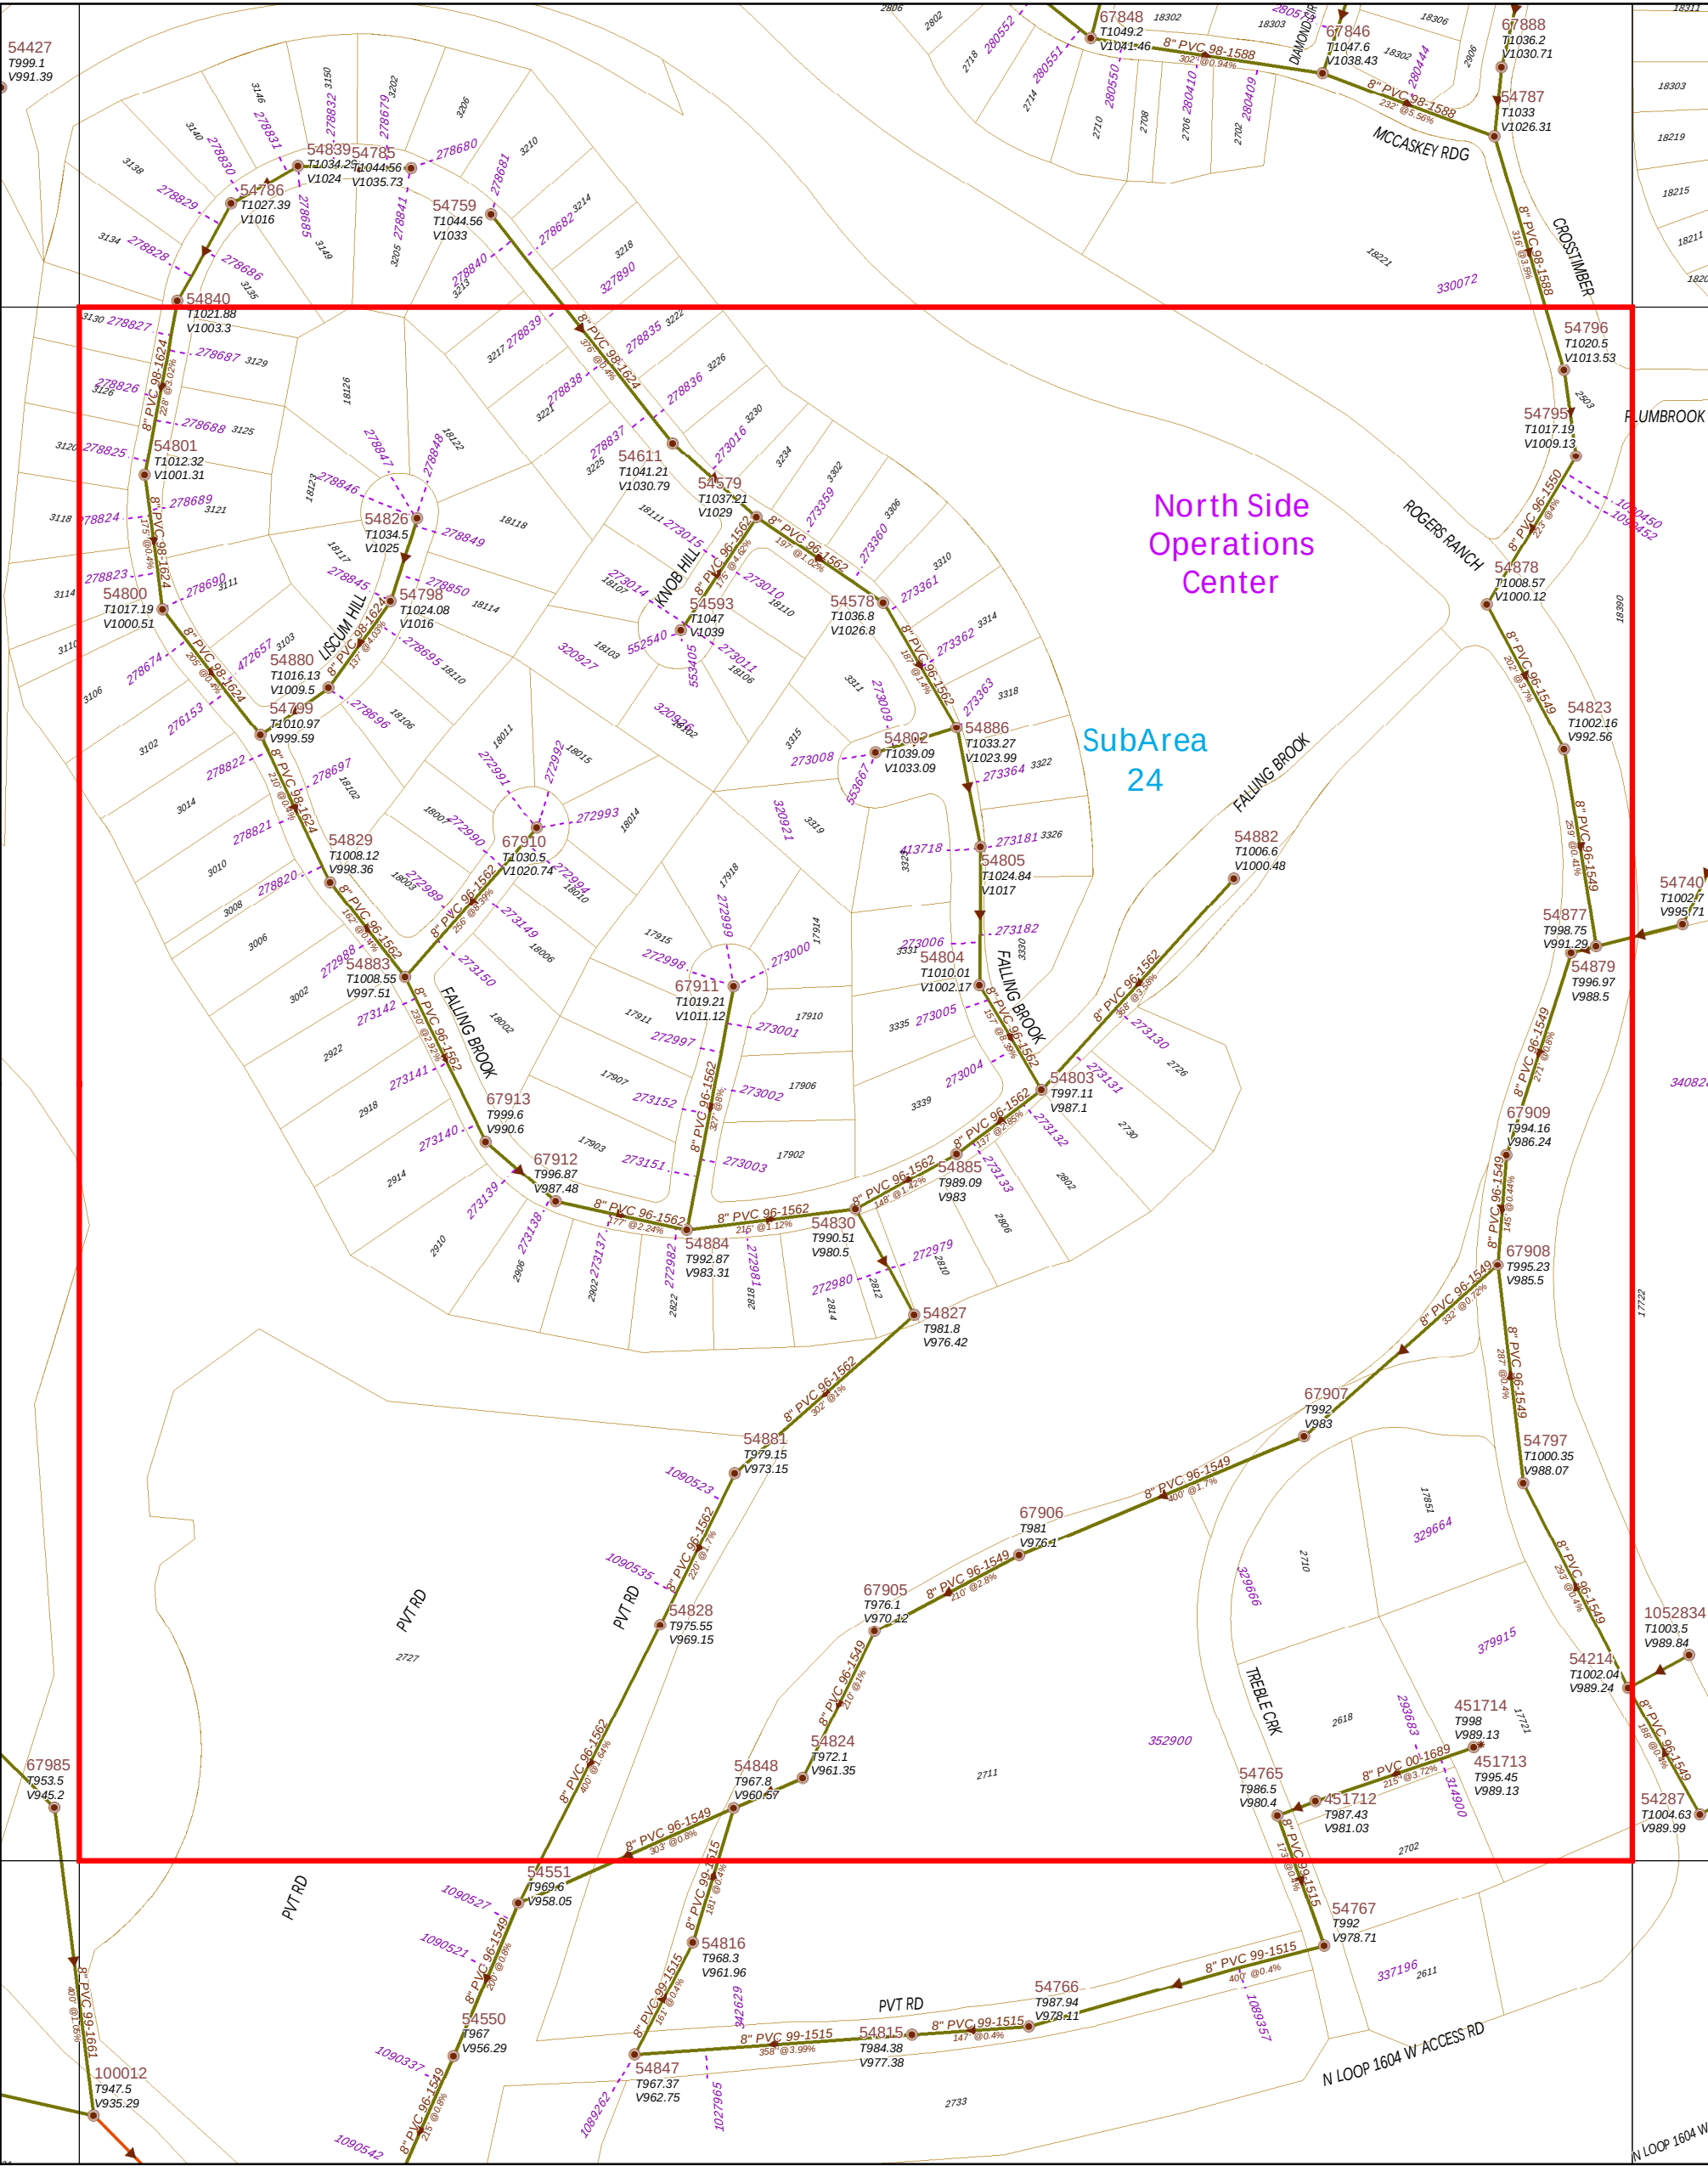

B

BLow OFF

CLEAN OUT

AIR RELEASE

BREAK NODE

SIPHON INLET

SIPHON OUTLET

FLOW METER w\ SMART COVER

AIR BYPASS

SLUDGE

FORCE MAIN

LIFT STATION

MONOLITHIC

JUNCTION BOX

PLUG VALVE

DROP MANHOLE

SMART COVER

OTHER

STUB OUT

STANDARD

AIR RELEASE

FLOW METER

SMART COVER

PROP. MAINS

SEWER LATERALS

PVT MAINS

SAWS GIS Mapping: A wealth of information at your fingertips

4

0100200

Feet

SEWER BLOCK MAP

146644

SAN ANTONIO WATER SYSTEM
INFRASTRUCTURE PLANNING
GIS MAPPING DIVISION

Revised Date: Jun 06, 2019

Disclaimer:
This utility map is for reference only. The information may not represent what actually has been constructed. S.A.W.S explicitly disclaims any representation of the accuracy of the information and assumes no liability for any errors, omissions, or inaccuracies in the map regardless of how caused. Field verification should be done as necessary. S.A.W.S prohibits the reproduction or sale of this document. This utility map may not under any circumstances, be copied, reproduced or published in any form or media, or transferred to another without written permission of the San Antonio Water System.

144 646	146 646	148 646
144 644	146 644	148 644
144 642	146 642	148 642