


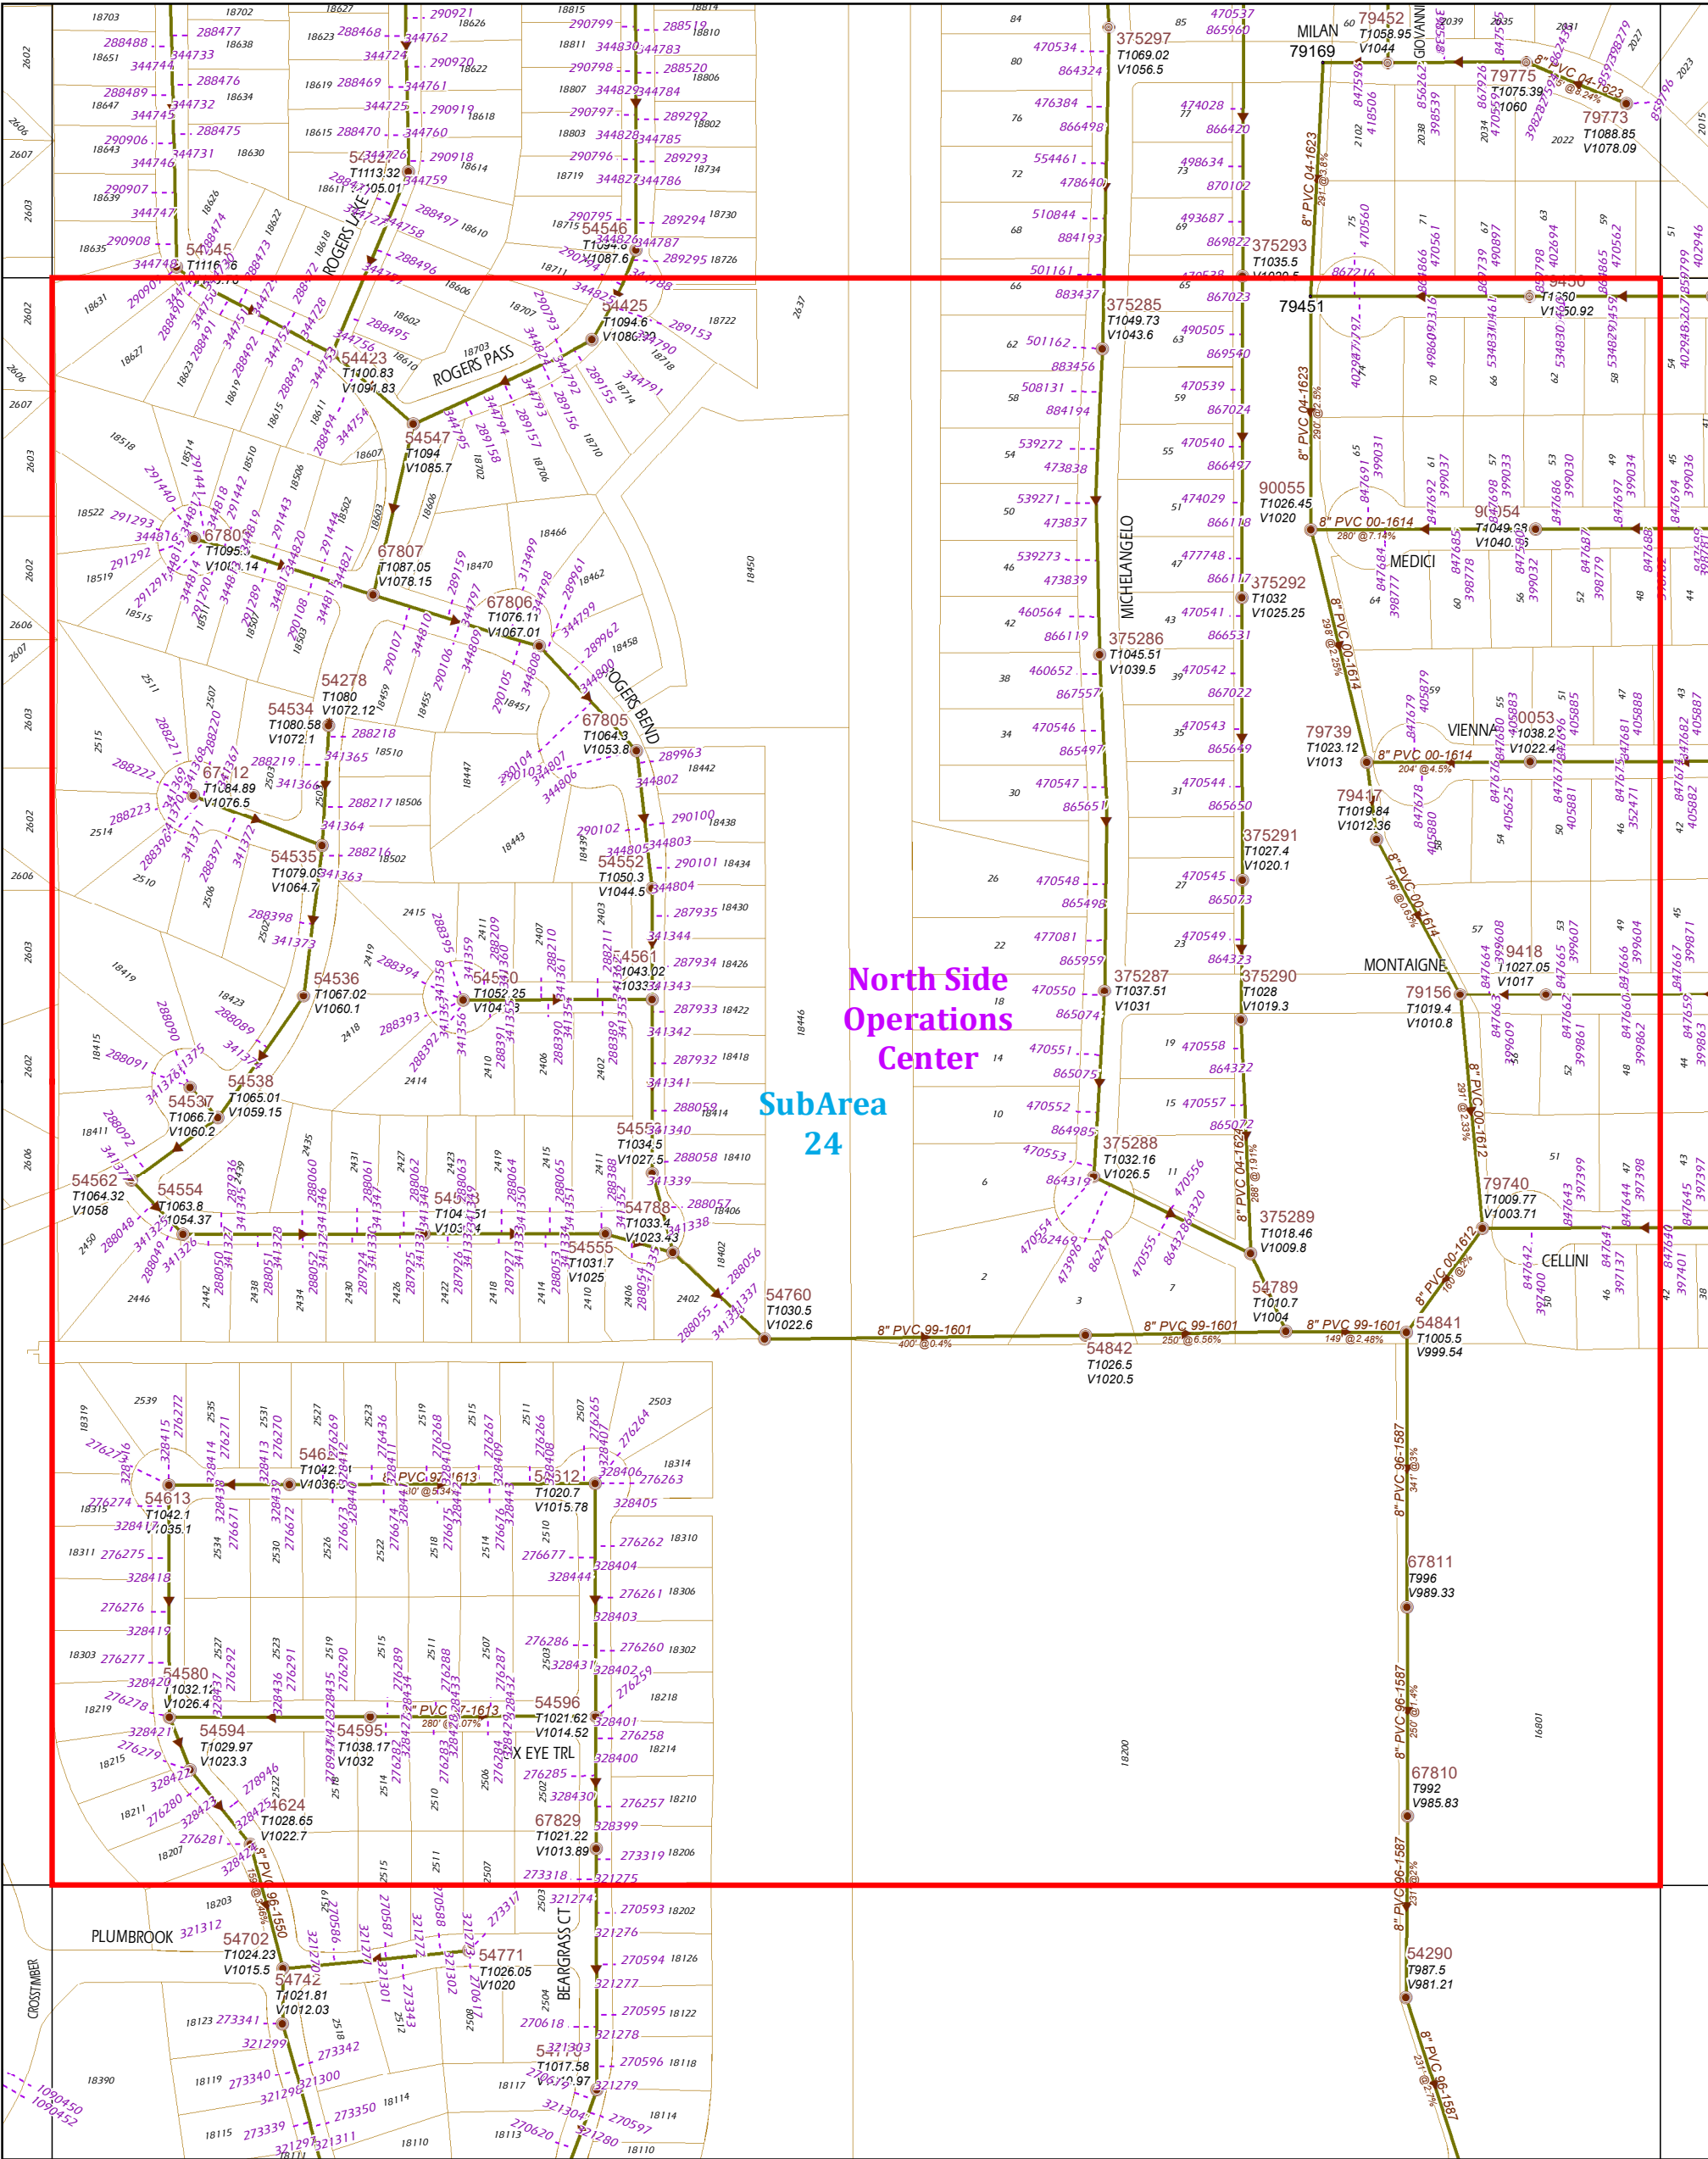

CLEAN OUT

BREAK NODE

SIPHON INLET

SIPHON OUTLET

FLOW METER w/ SMART COVER

AIRBYPASS

SLUDGE

FORCE MAIN

OTHER

MONOLITHIC

JUNCTION BOX

DROP MANHOLE

FLOW METER

SMART COVER

OUTFALL MAIN

SIPHON MAIN

GRAVITY MAIN

STUBOUT

STANDARD

AIR RELEASE

FLOW METER

SMART COVER

PROP. MAINS

SEWER LATERALS

PVT MAINS

"SAWS GIS Mapping: A wealth of information at your fingertips"

SEWER BLOCK MAP

148646

SAN ANTONIO WATER SYSTEM
INFRASTRUCTURE PLANNING
GIS MAPPING DIVISION

Revised Date: Feb 18, 2020

Disclaimer:
This utility map is for reference only. The information may not represent what actually has been constructed. S.A.W.S explicitly disclaims any representation of the accuracy of the information and assumes no liability for any errors, omissions, or inaccuracies in the map regardless of how caused. Field verification should be done as necessary. S.A.W.S prohibits the reproduction or sale of this document. This utility map may not under any circumstances, be copied, reproduced or published in any form or media, or transferred to another without written permission of the San Antonio Water System.

146 648	148 648	150 648
146 646	148 646	150 646
146 644	148 644	150 644