


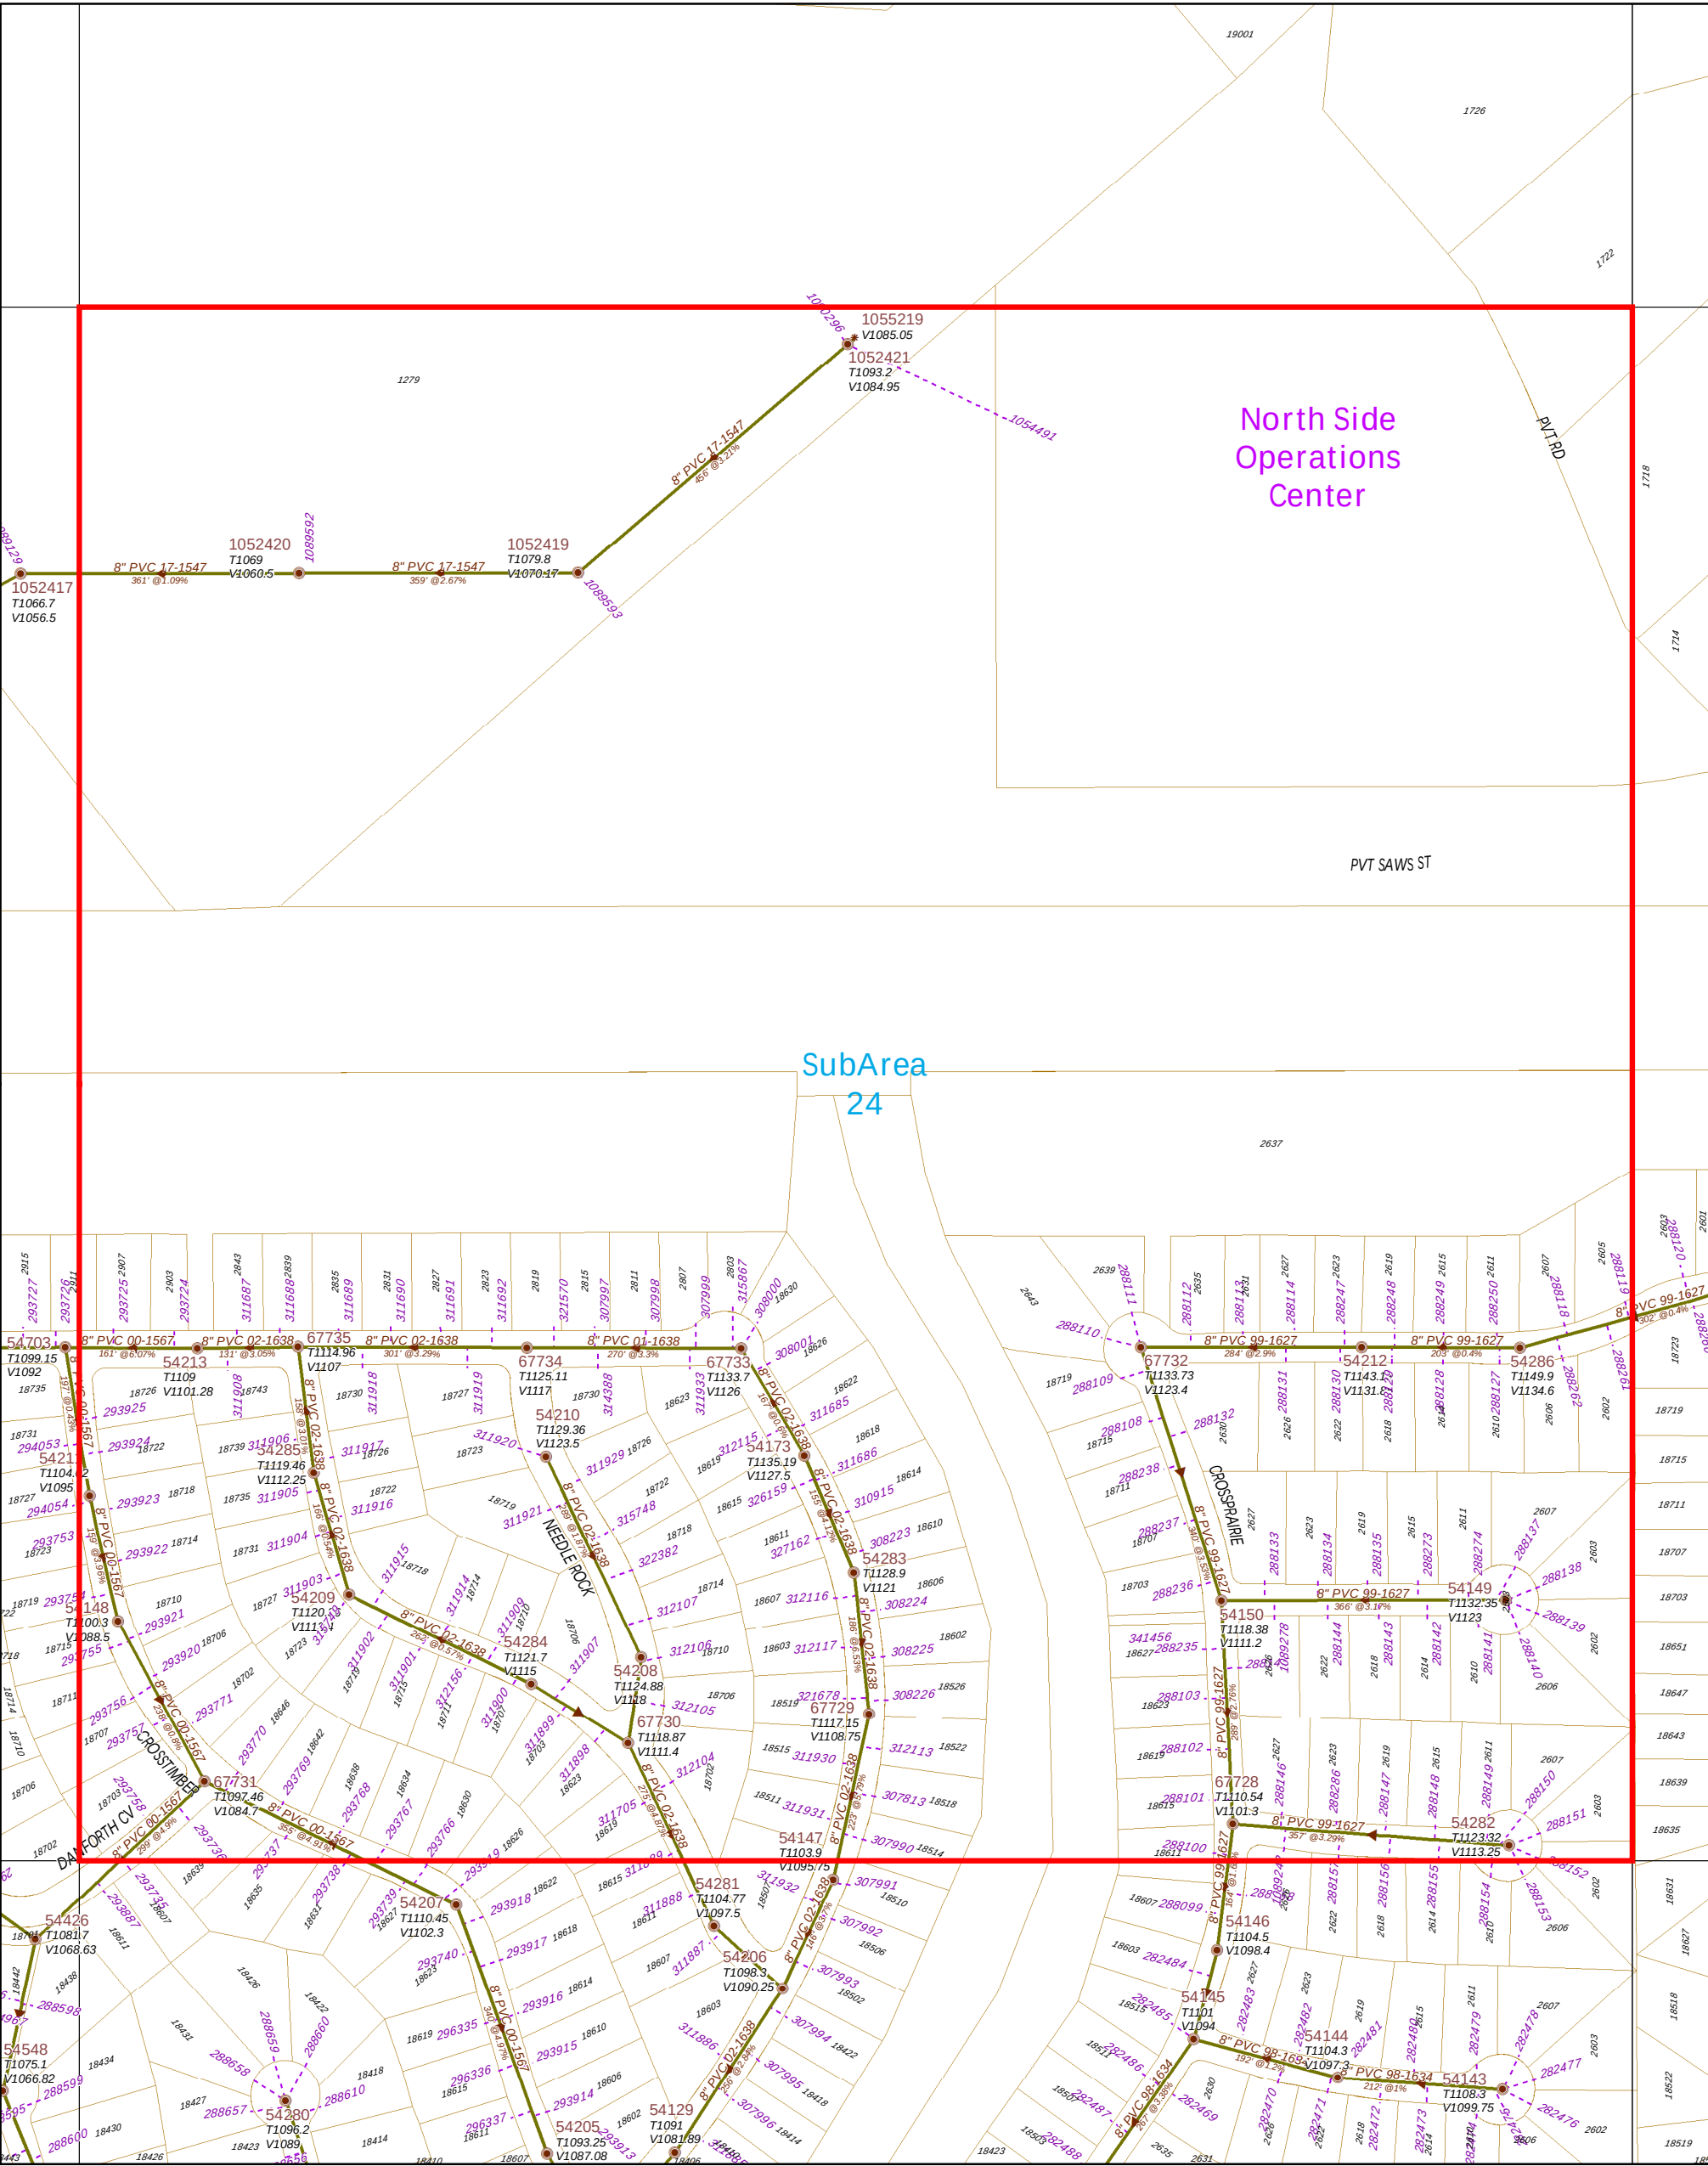

B

BLow OFF

CLEAN OUT

AIR RELEASE

BREAK NODE

SIPHON INLET

SIPHON OUTLET

FLOW METER w\ SMART COVER

AIR BYPASS

SLUDGE

FORCE MAIN

LIFT STATION

MONOLITHIC

JUNCTION BOX

PLUG VALVE

DROP MANHOLE

OTHER

STUB OUT

STANDARD

AIR RELEASE

FLOW METER

SMART COVER

PROP. MAINS

SEWER LATERALS

PVT MAINS

2

AIR BYPASS

2

SLUDGE

2

FORCE MAIN

2

OUTFALL MAIN

2

SIPHON MAIN

2

GRAVITY MAIN

PROP. MAINS

SEWER LATERALS

PVT MAINS

SA

San Antonio Water System

4

0100200

Feet

SEWER BLOCK MAP

146648

SAN ANTONIO WATER SYSTEM
INFRASTRUCTURE PLANNING
GIS MAPPING DIVISION

Revised Date: Jun 06, 2019

Disclaimer:

This utility map is for reference only. The information may not represent what actually has been constructed. S.A.W.S explicitly disclaims any representation of the accuracy of the information and assumes no liability for any errors, omissions, or inaccuracies in the map regardless of how caused. Field verification should be done as necessary. S.A.W.S prohibits the reproduction or sale of this document. This utility map may not under any circumstances, be copied, reproduced or published in any form or media, or transferred to another without written permission of the San Antonio Water System.

144648

650648646

144648

650648646

144648

650648646

SANITARY

SEWER